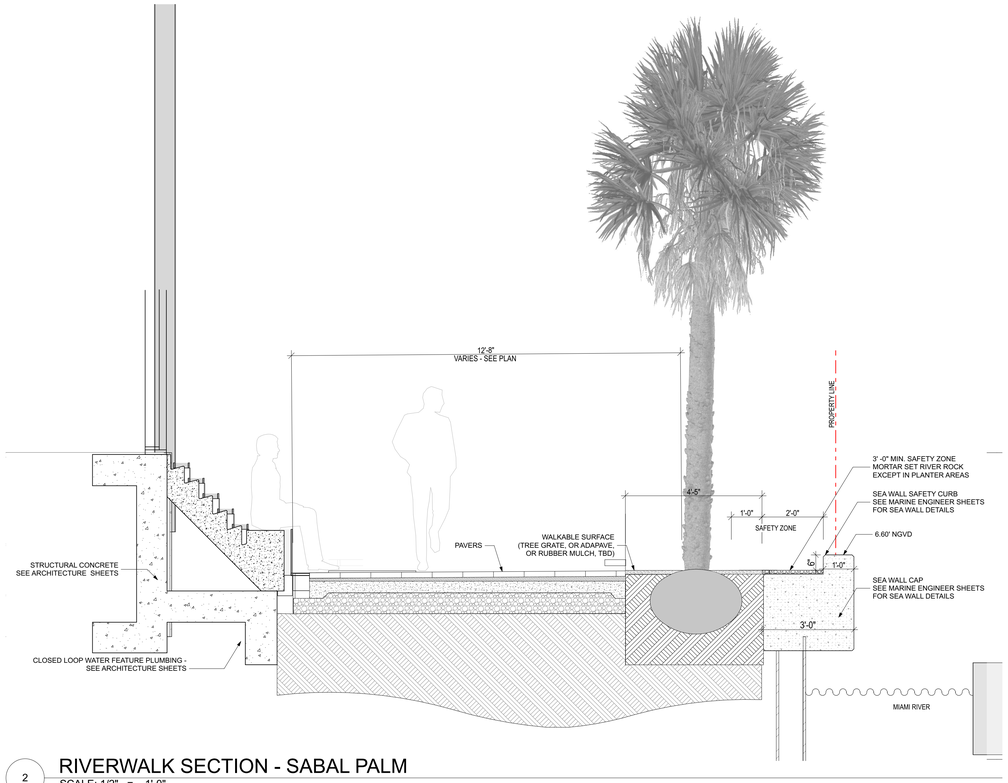

2 RIVERWALK SECTION - SABAL PALM

SCALE: 1/2" = 1'-0"

The architectural design and detail drawings for this building and / or overall project are the legal property of and all rights are reserved by the Architect. Their use for reproduction, construction or distribution is prohibited unless authorized in writing by Architect.

URBAN ROBOT LLC
420 LINCOLN ROAD S.600
MIAMI BEACH, FL 33139
T.786.246.6857
F.786.768.2537

ONE BRICKELL RIVERFRONT

99 S.W 79TH STREET
Miami Beach, FL

REVISIONS

ID	Date	Description

SEAL

JUSTINE VELEZ | LA6667391

2234
PROJECT NO.

10/13/2023
DATE

AL / SV / JJ / FM
DRAWN / CHECKED

RIVERWALK SECTION

SK-3